RLFT

9762

FILED

BOOK 800 PAGE 848

95 DEC 21 AM 10: 38

[illegible] NOL
COUNTY RECORDER
DALLAS CO. IOWA

5.00/1.00

For: Knapp Childrens Trust

Prepared by C.F. Schnoor P.O. Box 94 Perry, Iowa 50220

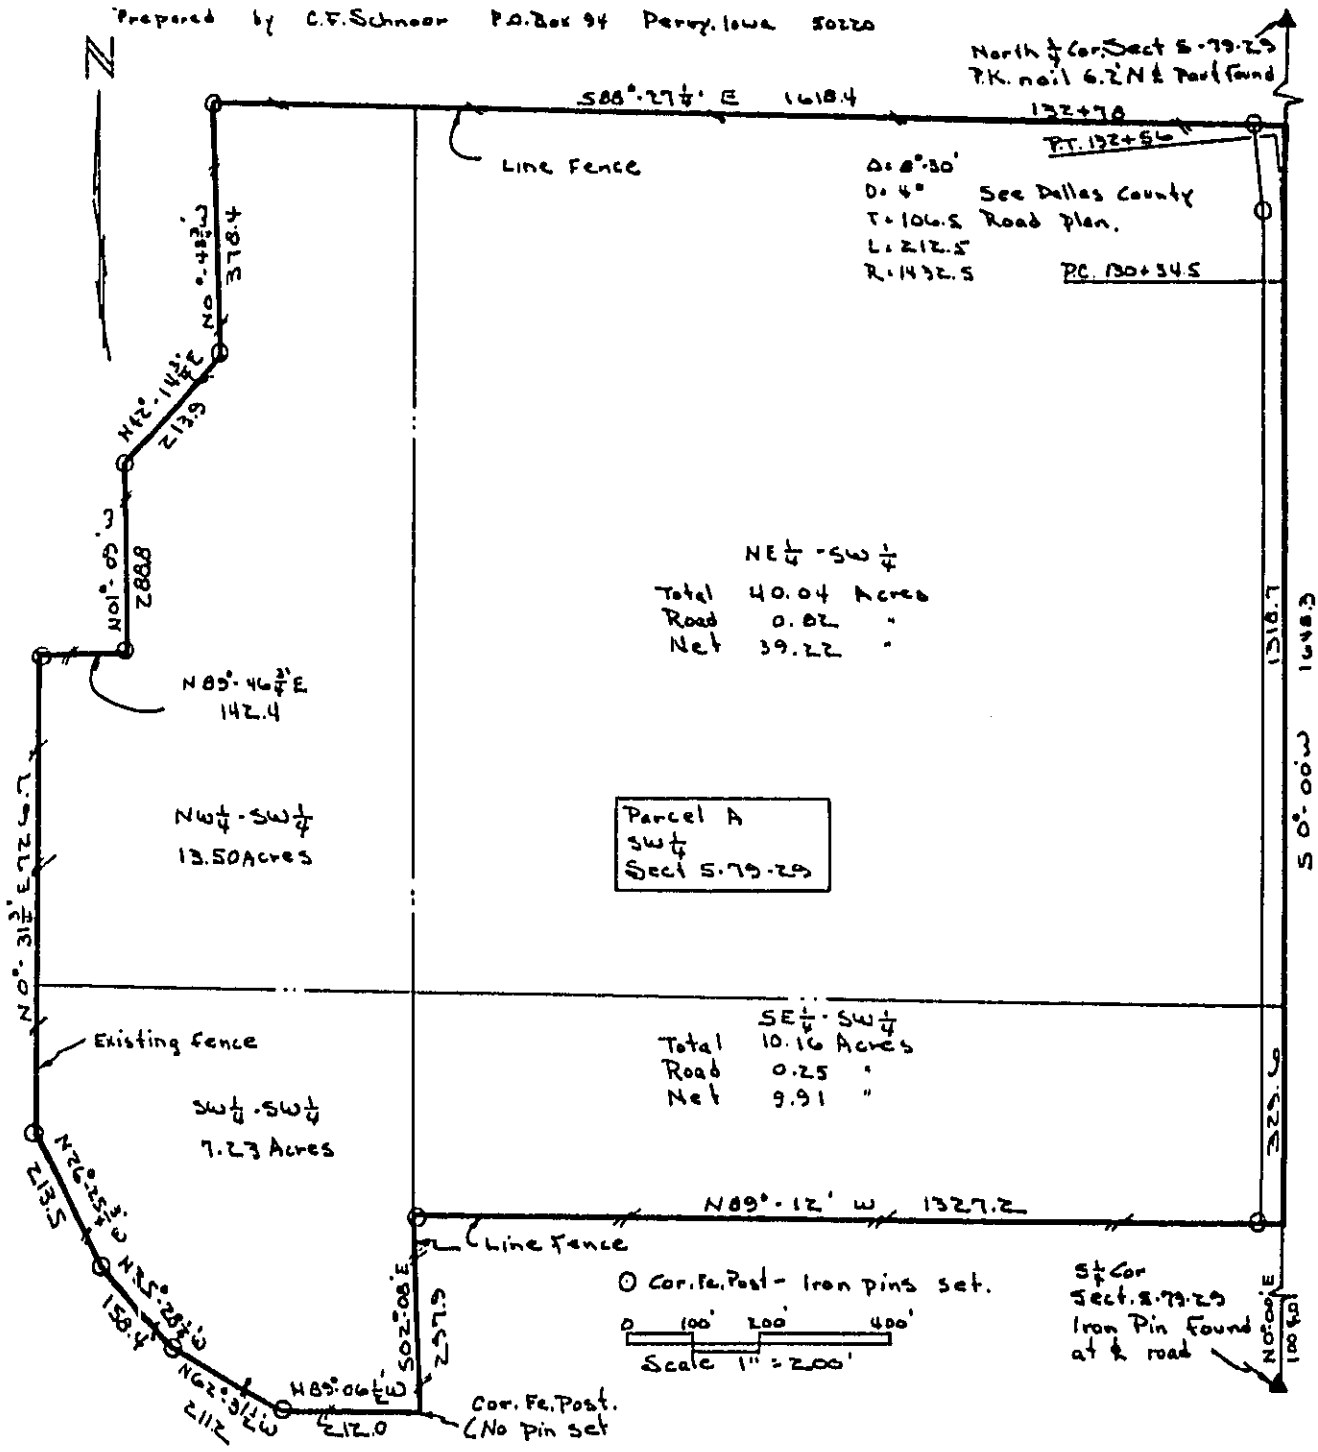

I, C.F. Schnoor, a Registered Civil Engineer and Land Surveyor, under the Laws of The State of Iowa, certify that I made a survey and this plat of the following land to wit: Beginning 100.0 feet N0°-00' of the South ¼ Corner Section 5-79 N-R 29 W of the 5th P.M., Dallas County, Iowa, thence S 0°-00' W 1648.3 feet, thence N89°-12' W 1327.2 feet, thence S 02°-08' E 297.9 feet, thence N89°-06½' W 212.0 feet, thence N62°-31¼' W 211.2 feet, thence N35°-28¼' W, 158.4 feet, thence N26°-25¼' W 213.5 feet, thence N 0°-31¾' W 726.7 feet, thence N89°-46¾' E 142.4 feet, thence N01°-09' W 288.8 feet, thence N 42° 14¾' E 213.9 feet, thence N 0°-48¾' W 378.4 feet thence S 88°-27¼' E 1618.4 feet to the point of beginning, Containing 70.93 acres including 1.07 acres of road, hereafter called Parcel A: SW¼ Section 5-79-29, "as shown above".

C.F. Schnoor 12-18-95
C.F. Schnoor C.E. & L.S. #2592

PROF. C. F. SCHNOOR REGISTERED IOWA LAND SURVEYOR

Survey and plat
Parcel A
SW¼
Sect. 5-79-29
Dallas County, Iowa
Nov. 1995

BOOK 800 PAGE 848