PLAT OF SURVEY

LOCATED IN THE SOUTH 1/2 OF SECTION 15, TOWNSHIP 25 NORTH, RANGE 6 EAST OF THE 6TH P.M., THURSTON COUNTY, NEBRASKA.

N

SCALE 1" = 400'

COUNTY RECORD STAMP

SURVEY RECORD REPOSITORY STAMP

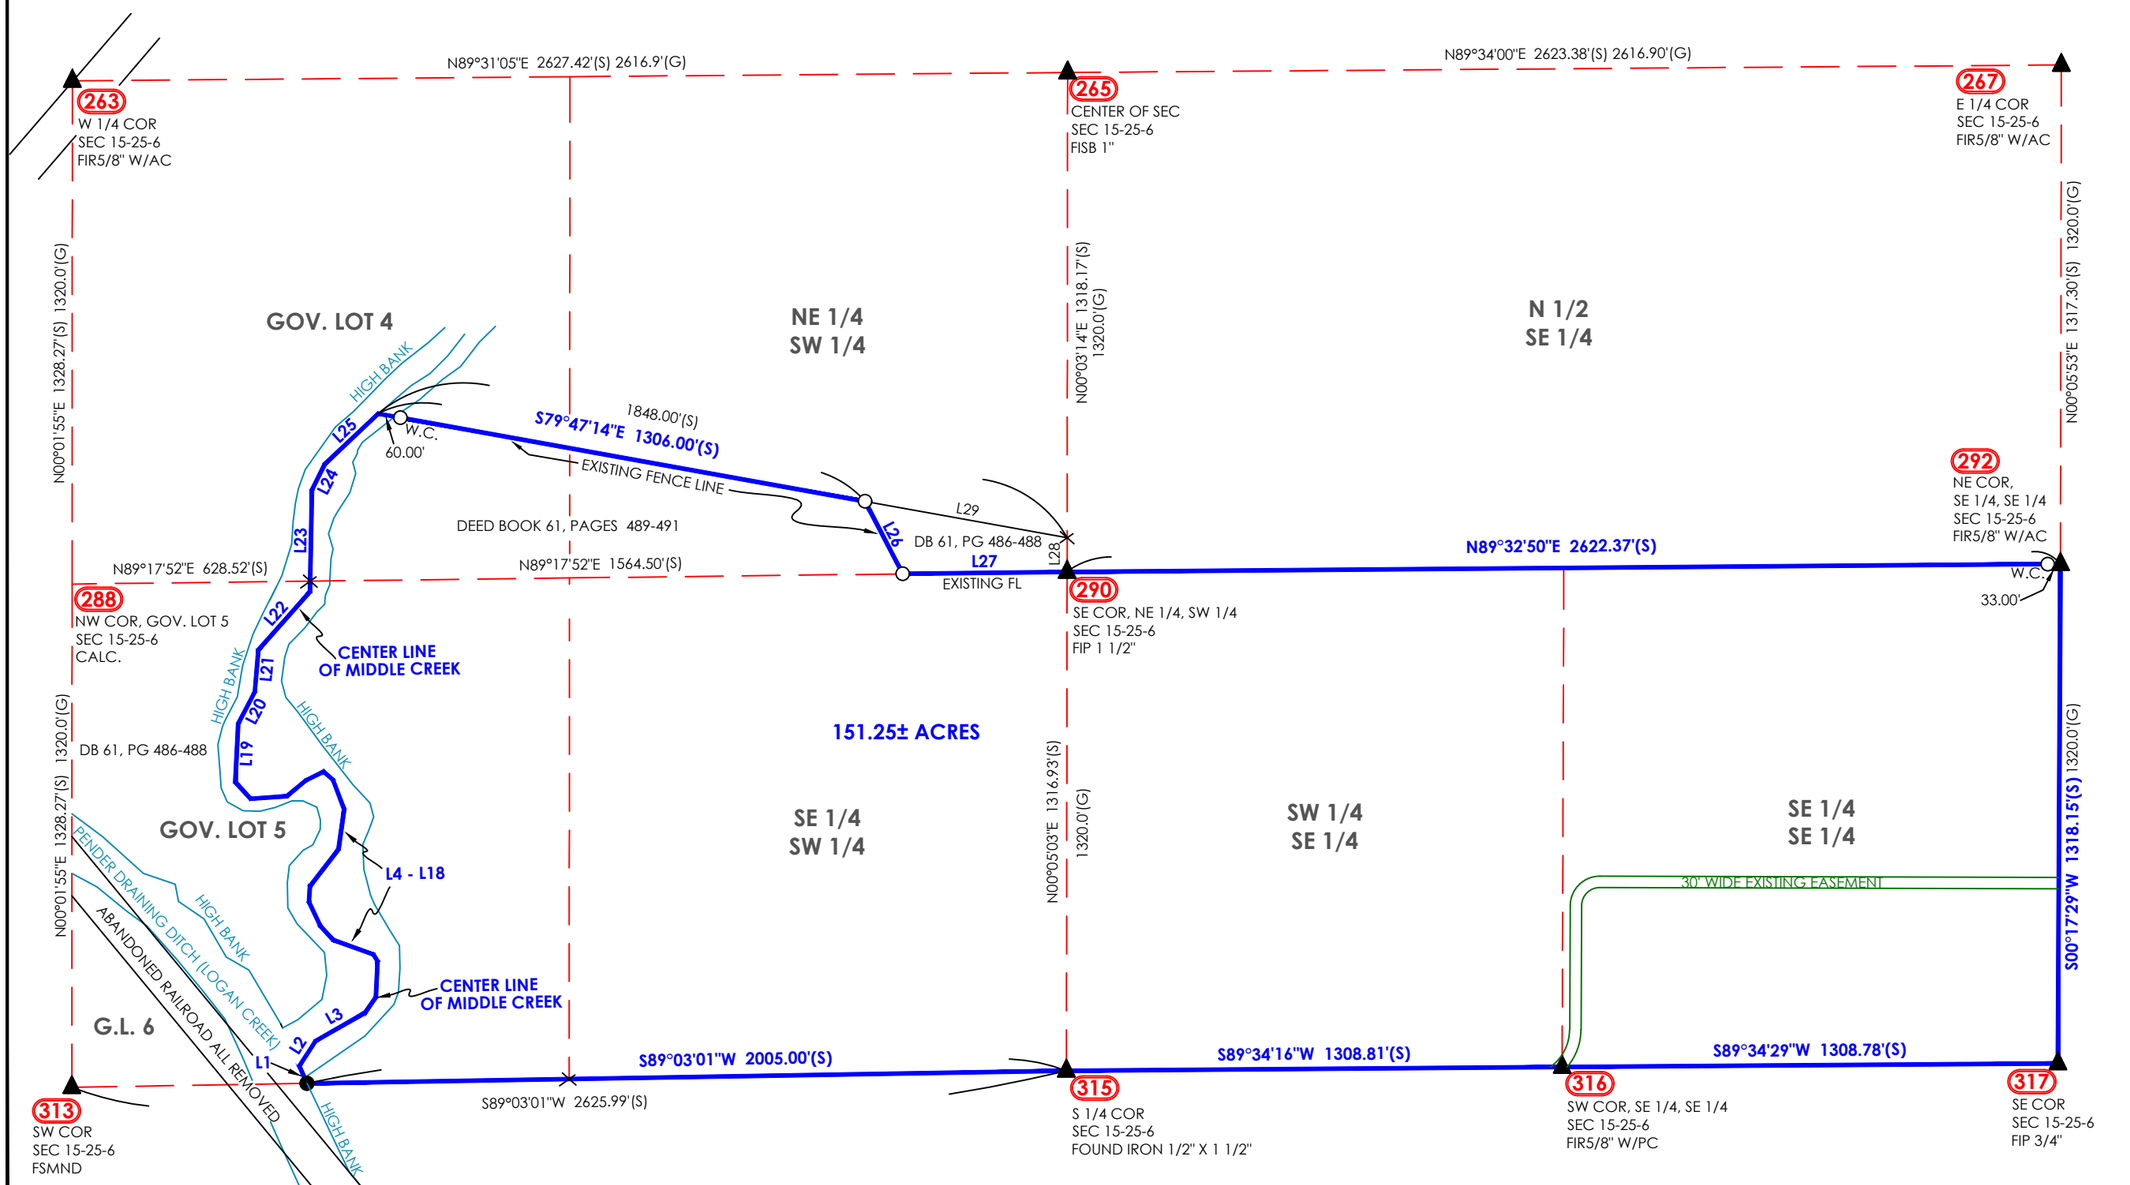

NEBRASKA REGISTERED LAND SURVEYOR LS-689 NICHOLAS SEERY

CERTIFICATION

I HEREBY CERTIFY THAT THIS SURVEY DOCUMENT WAS PREPARED BY ME OR UNDER MY DIRECT PERSONAL SUPERVISION AND THAT I AM A DULY REGISTERED LAND SURVEYOR UNDER THE LAWS OF THE STATE OF NEBRASKA.

FEBRUARY 13, 2023
DATE OF SIGNATURE

NICHOLAS SEERY

DRAWN BY: NNS
CHECKED BY: NNS

FIELD DATE : NOV 2022 - FEB 2023
PROJECT # 2022168

Milestone
Land Surveying L.L.C.
2406 Highway 32
Oakland, Nebraska 68045
Cell 402-380-6736
E-mail MilestoneLS689@gmail.com