3615

#6.00

FILED NO. 018539
BOOK 41 PAGE 173
00 MAR 23 PM 1:18
JOHNSON COUNTY RECORDER
IOWA CITY, IOWA

PLAT OF SURVEY

FOUR PORTIONS OF THE EAST ONE HALF OF SECTION 3-79-7
JOHNSON COUNTY, IOWA

PROJECT NO.: 99637.01

DRAWING NO.: SHEET 1 OF 1

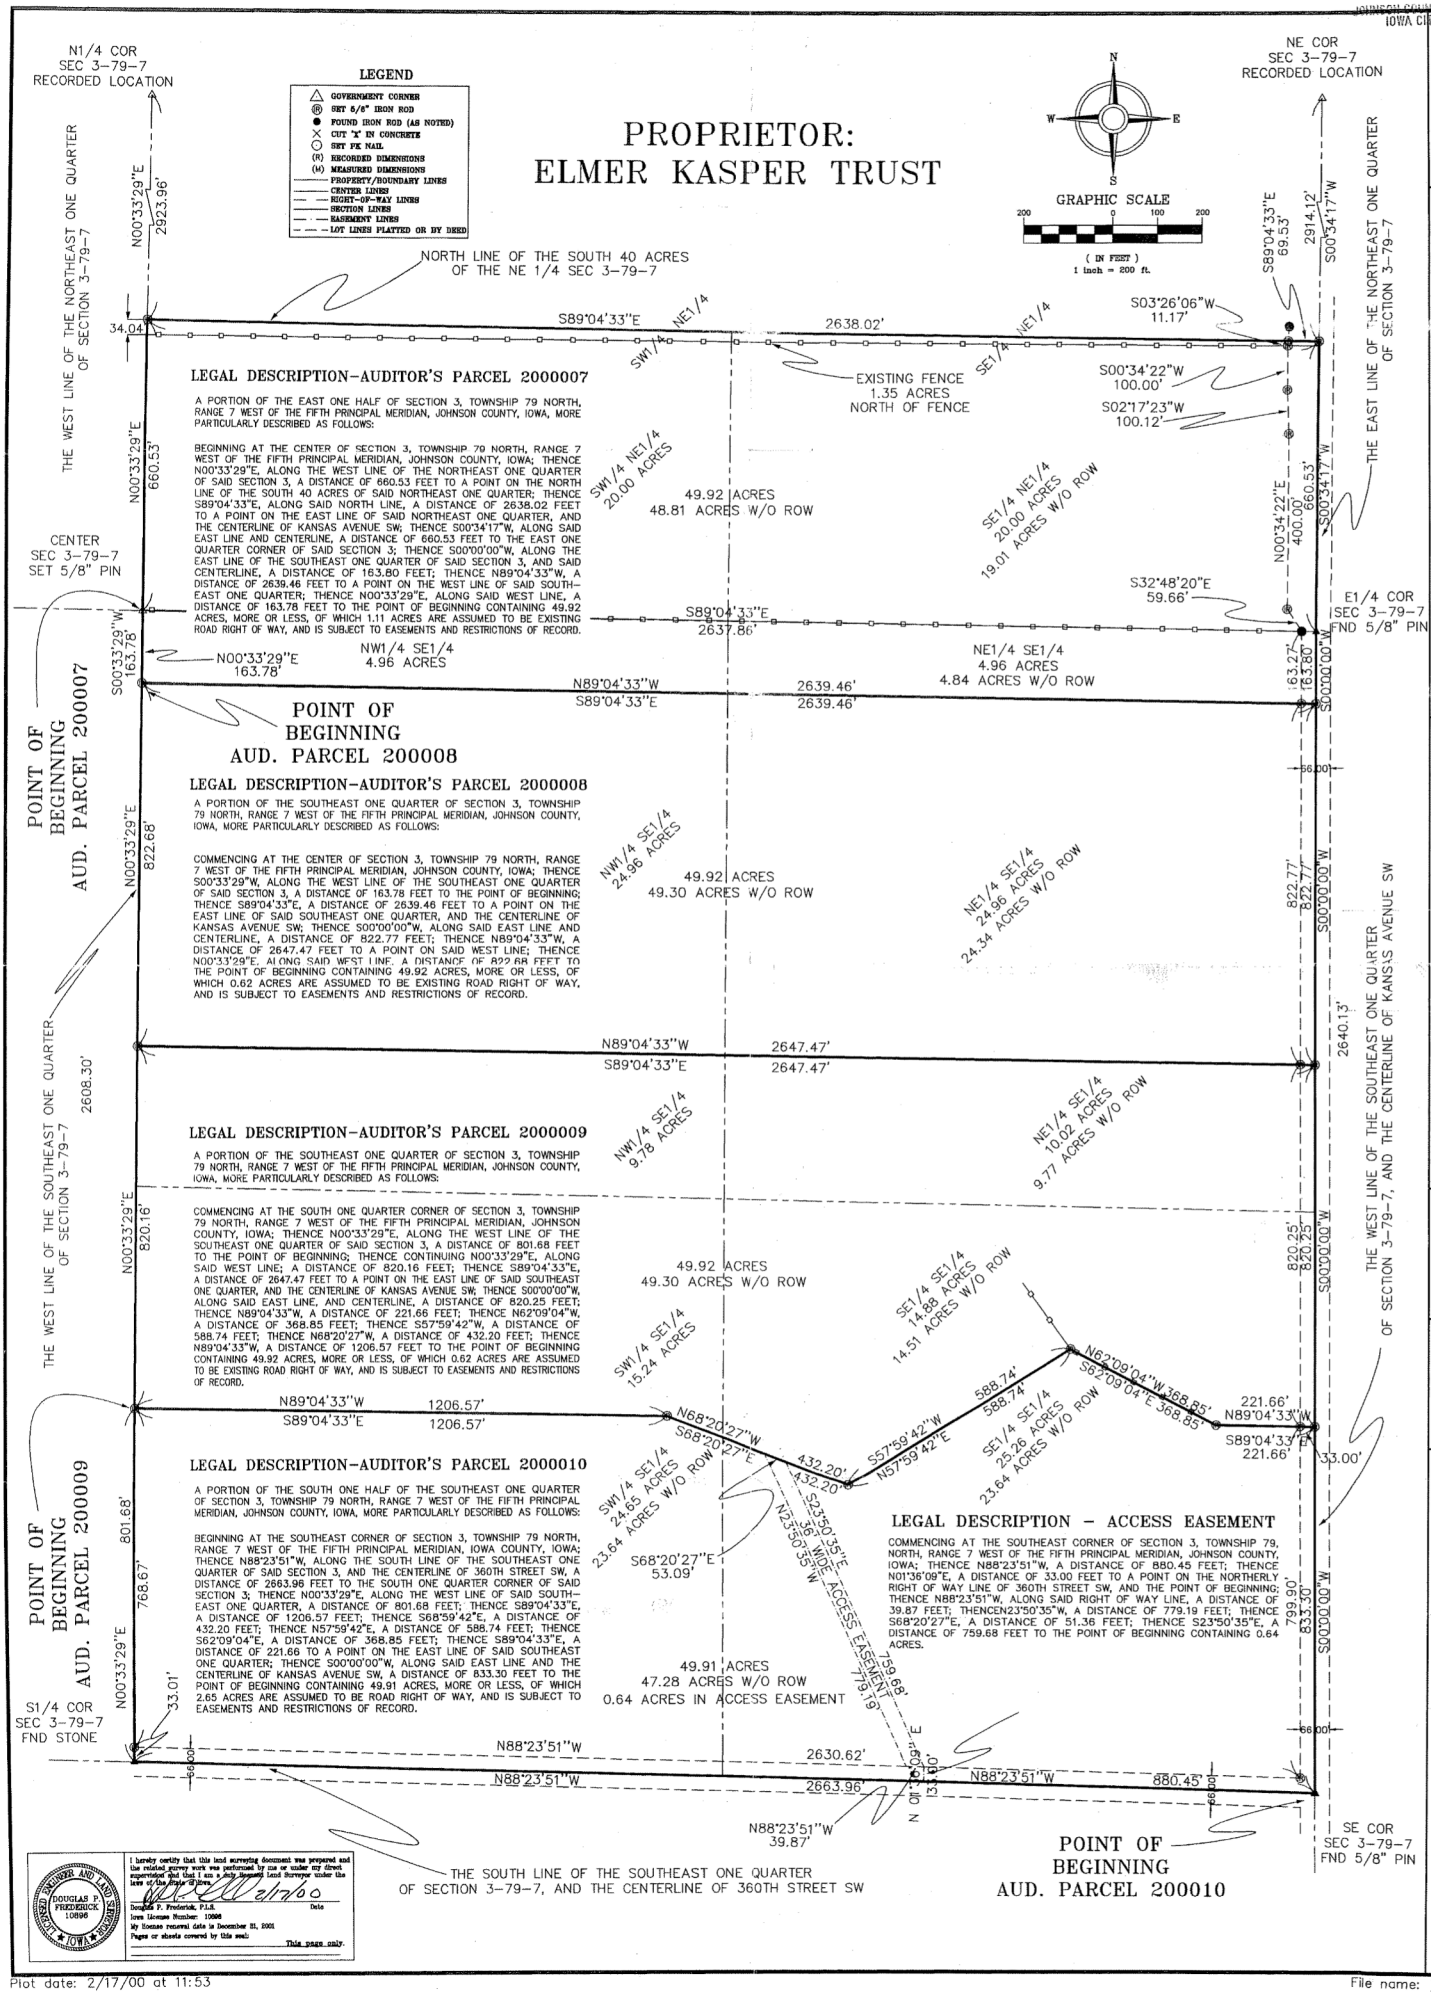

HART-FREDERICK CONSULTANTS, P.C.
902 E. 2nd Avenue, Coralville, Iowa 52241
Phone: (319) 351-3709 Fax: (319) 351-7038

SCALE: 1"=200'
APP.:
FLD. BK.: 58
DRN.: POE
DATE: 2-9-00

REVISIONS

REVISION NO.	DATE	DESCRIPTION

Plot date: 2/17/00 at 11:53

File name: Y:\99637.01